Name of Work: Improvements to Roads and Drains at Canara Bank Layout Main Road and Cross Roads and Surrounding areas in Ward No. 09 (Vidyaranyapura).

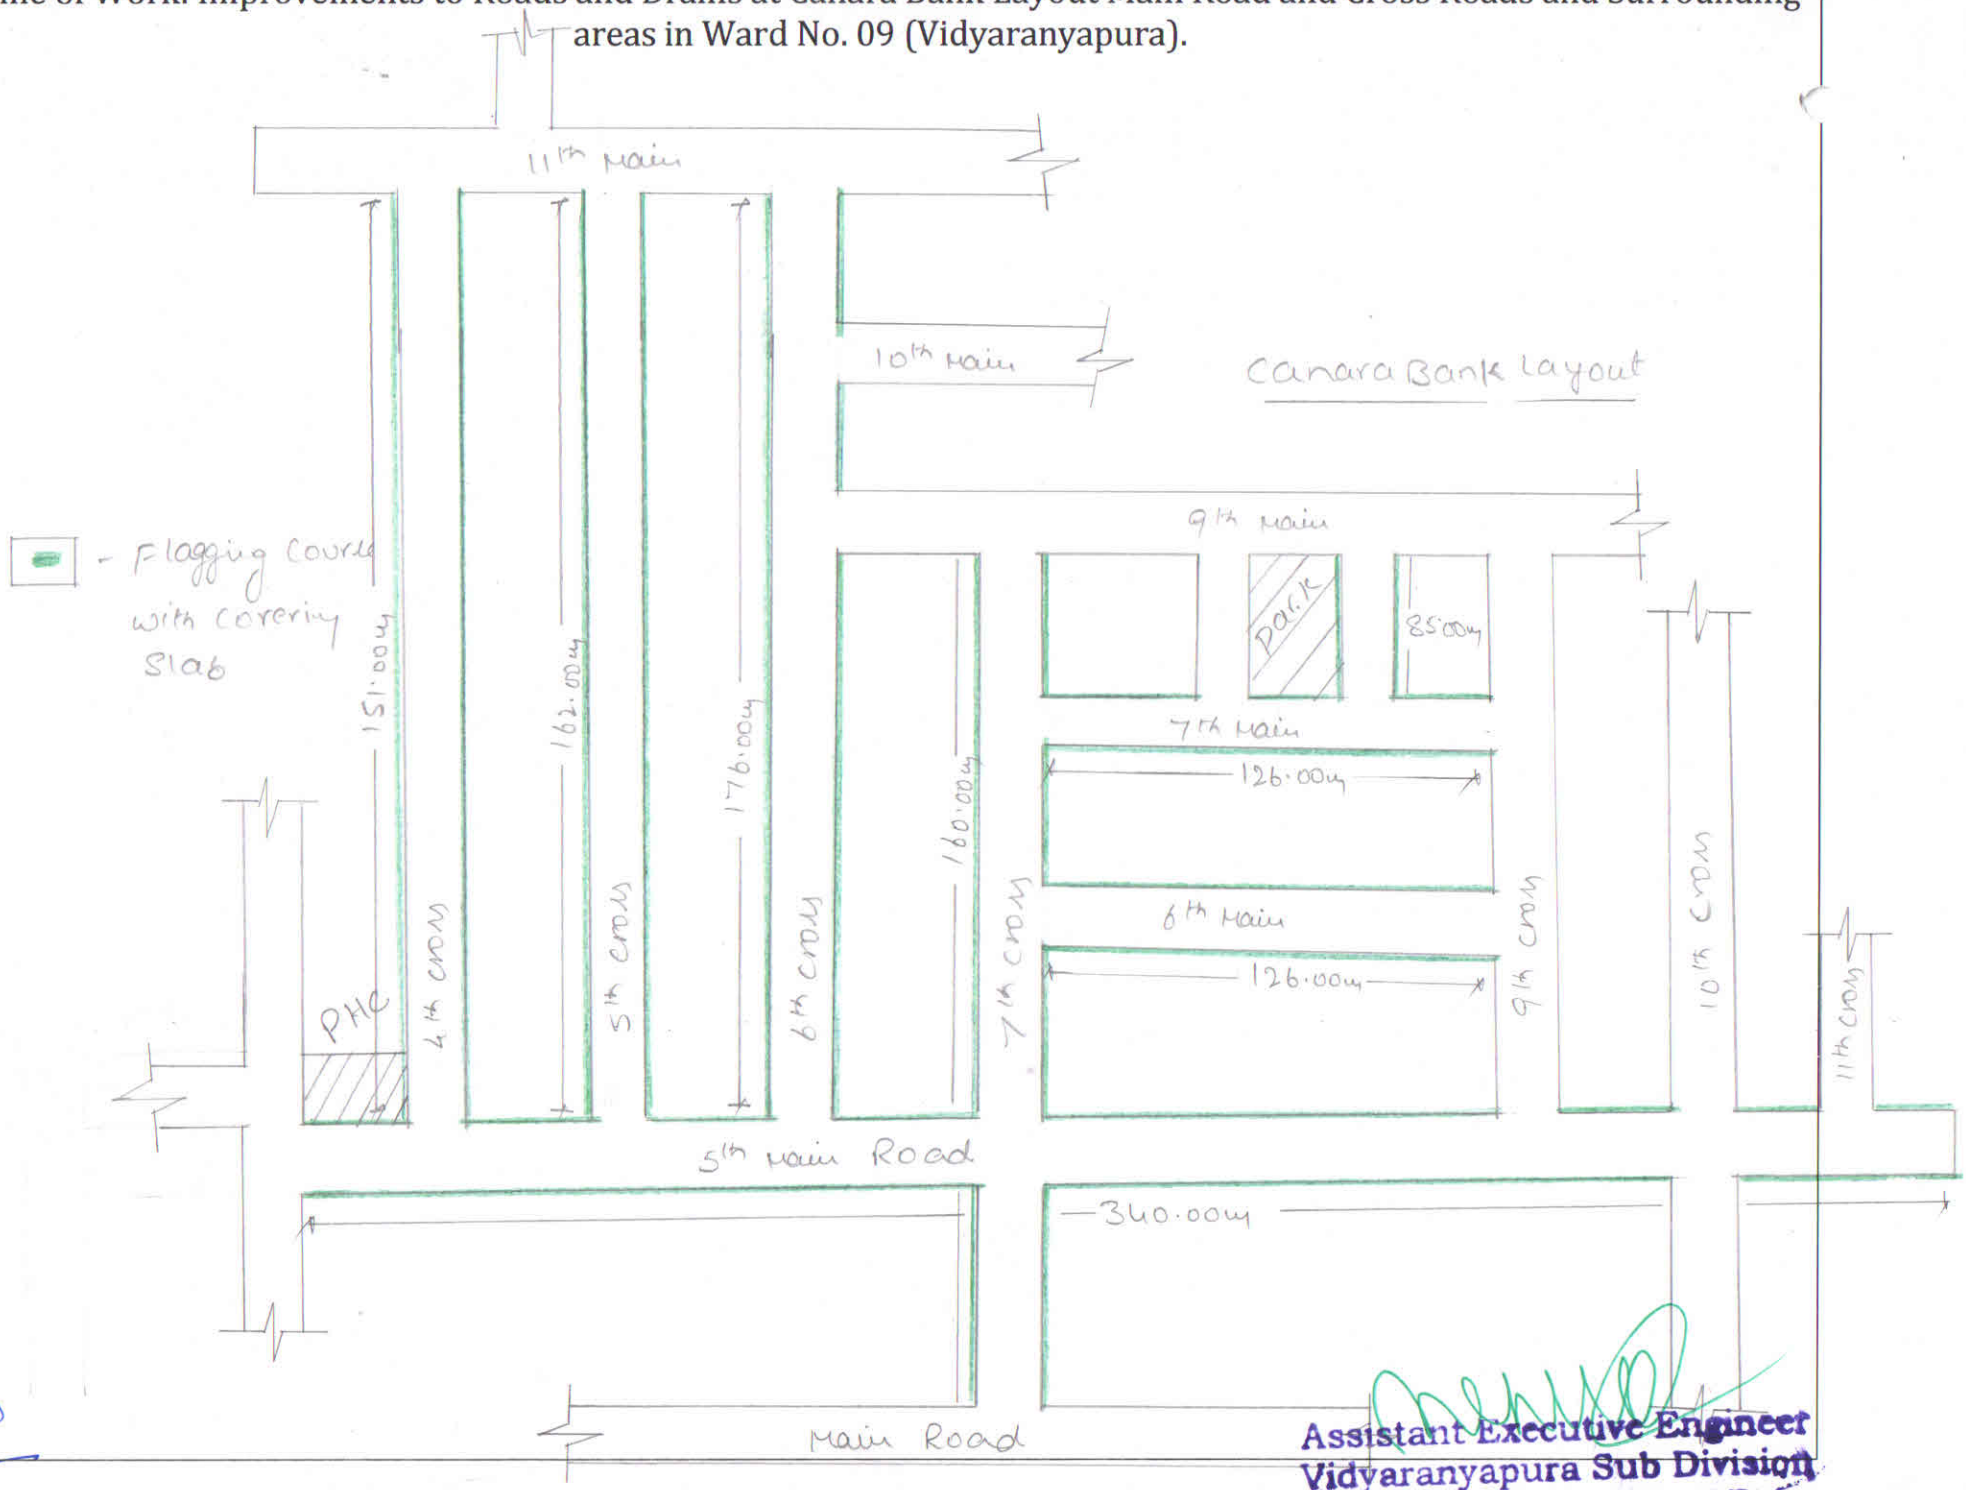

Assistant Executive Engineer
Vidyaranyapura Sub Division